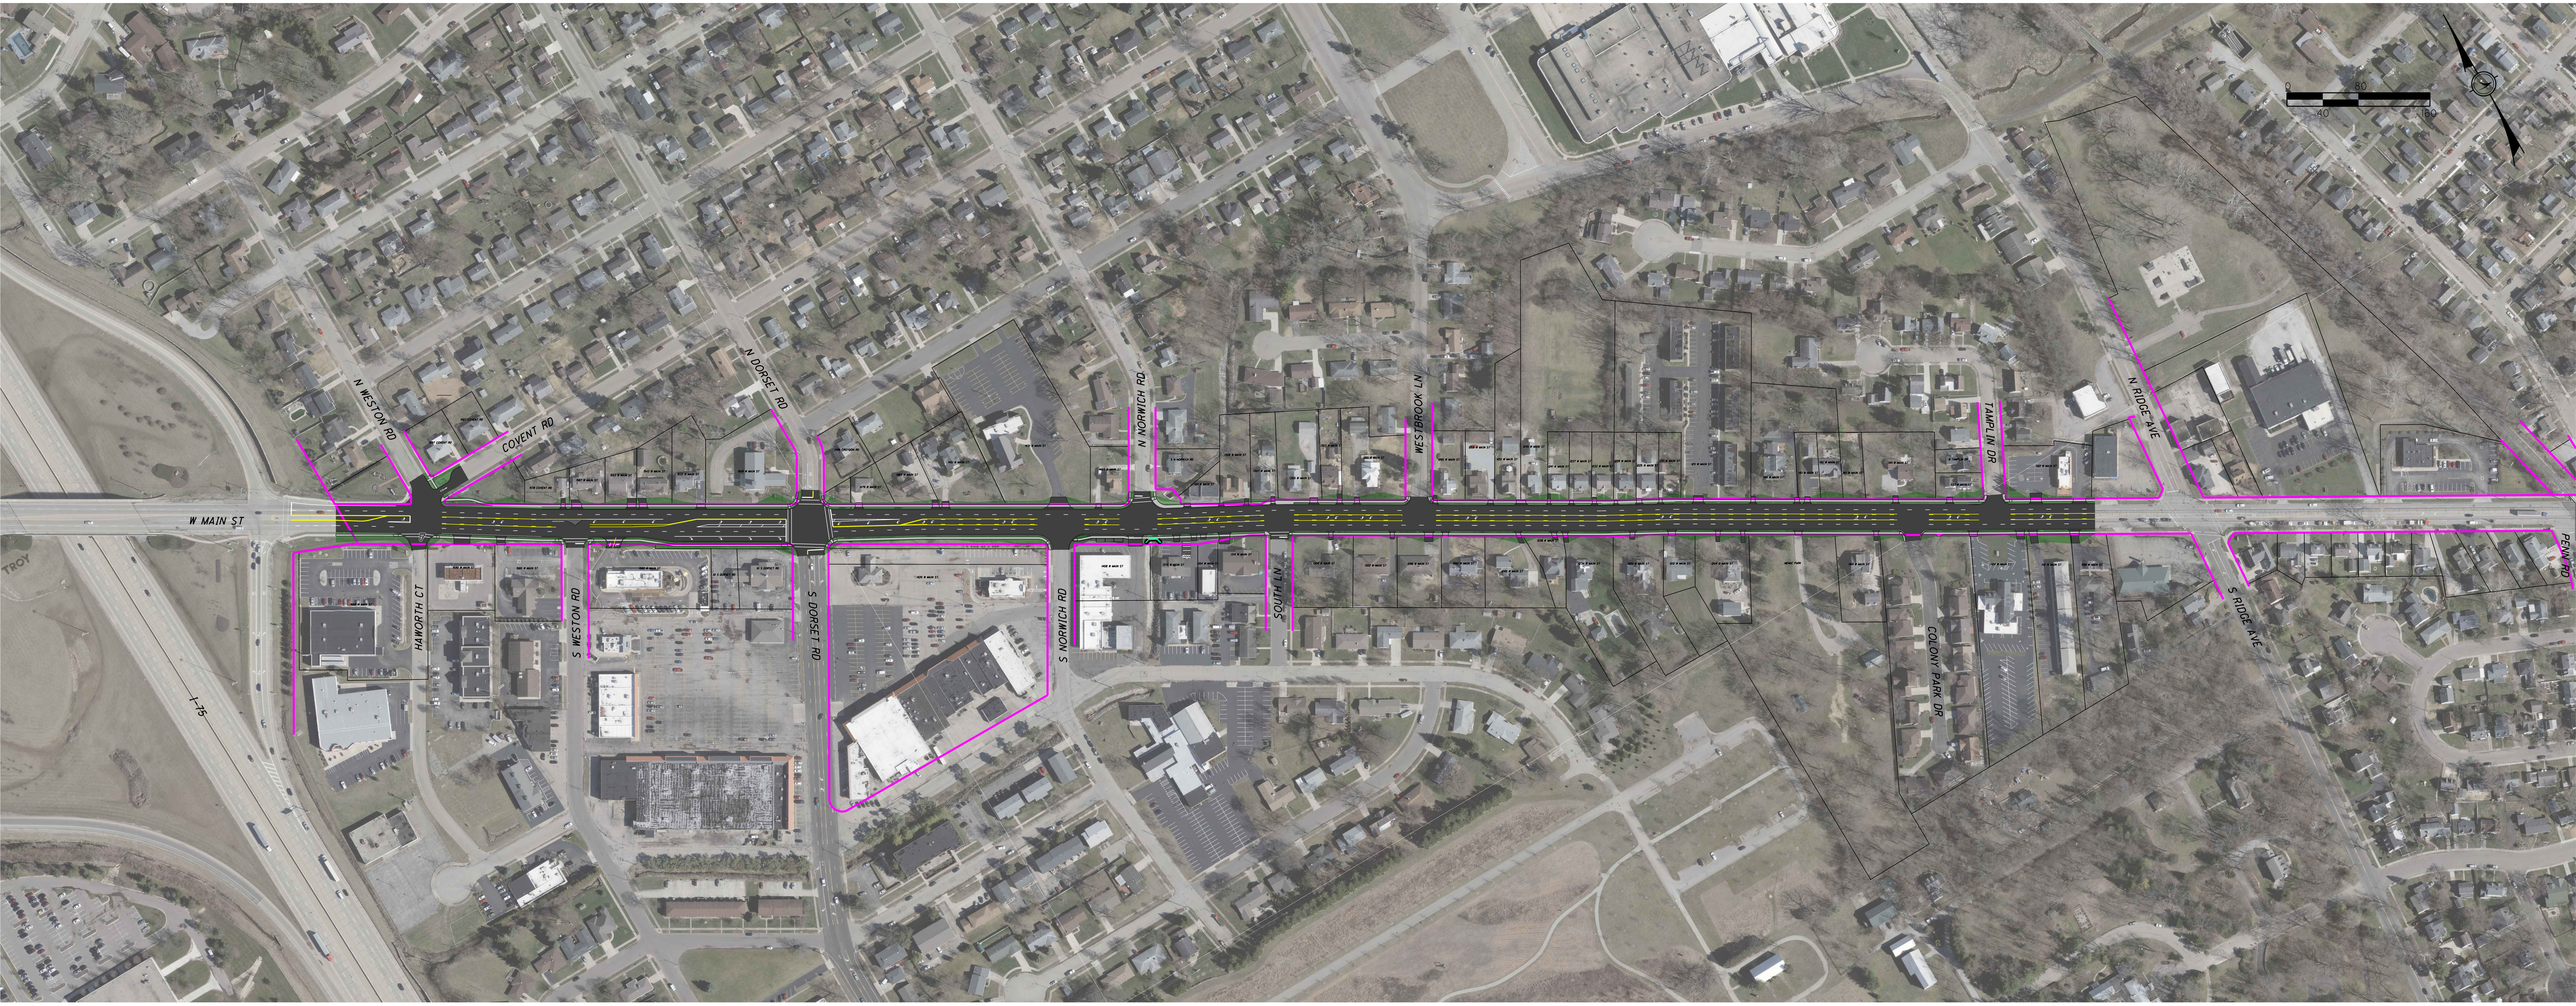

TROY OHIO

STRAND ASSOCIATES®

CMT

WEST MAIN STREET CORRIDOR
IMPROVEMENTS PROJECT, PHASE 2
PID 110253